APPENDIX I:

Collection System Maps (3 Sheets)

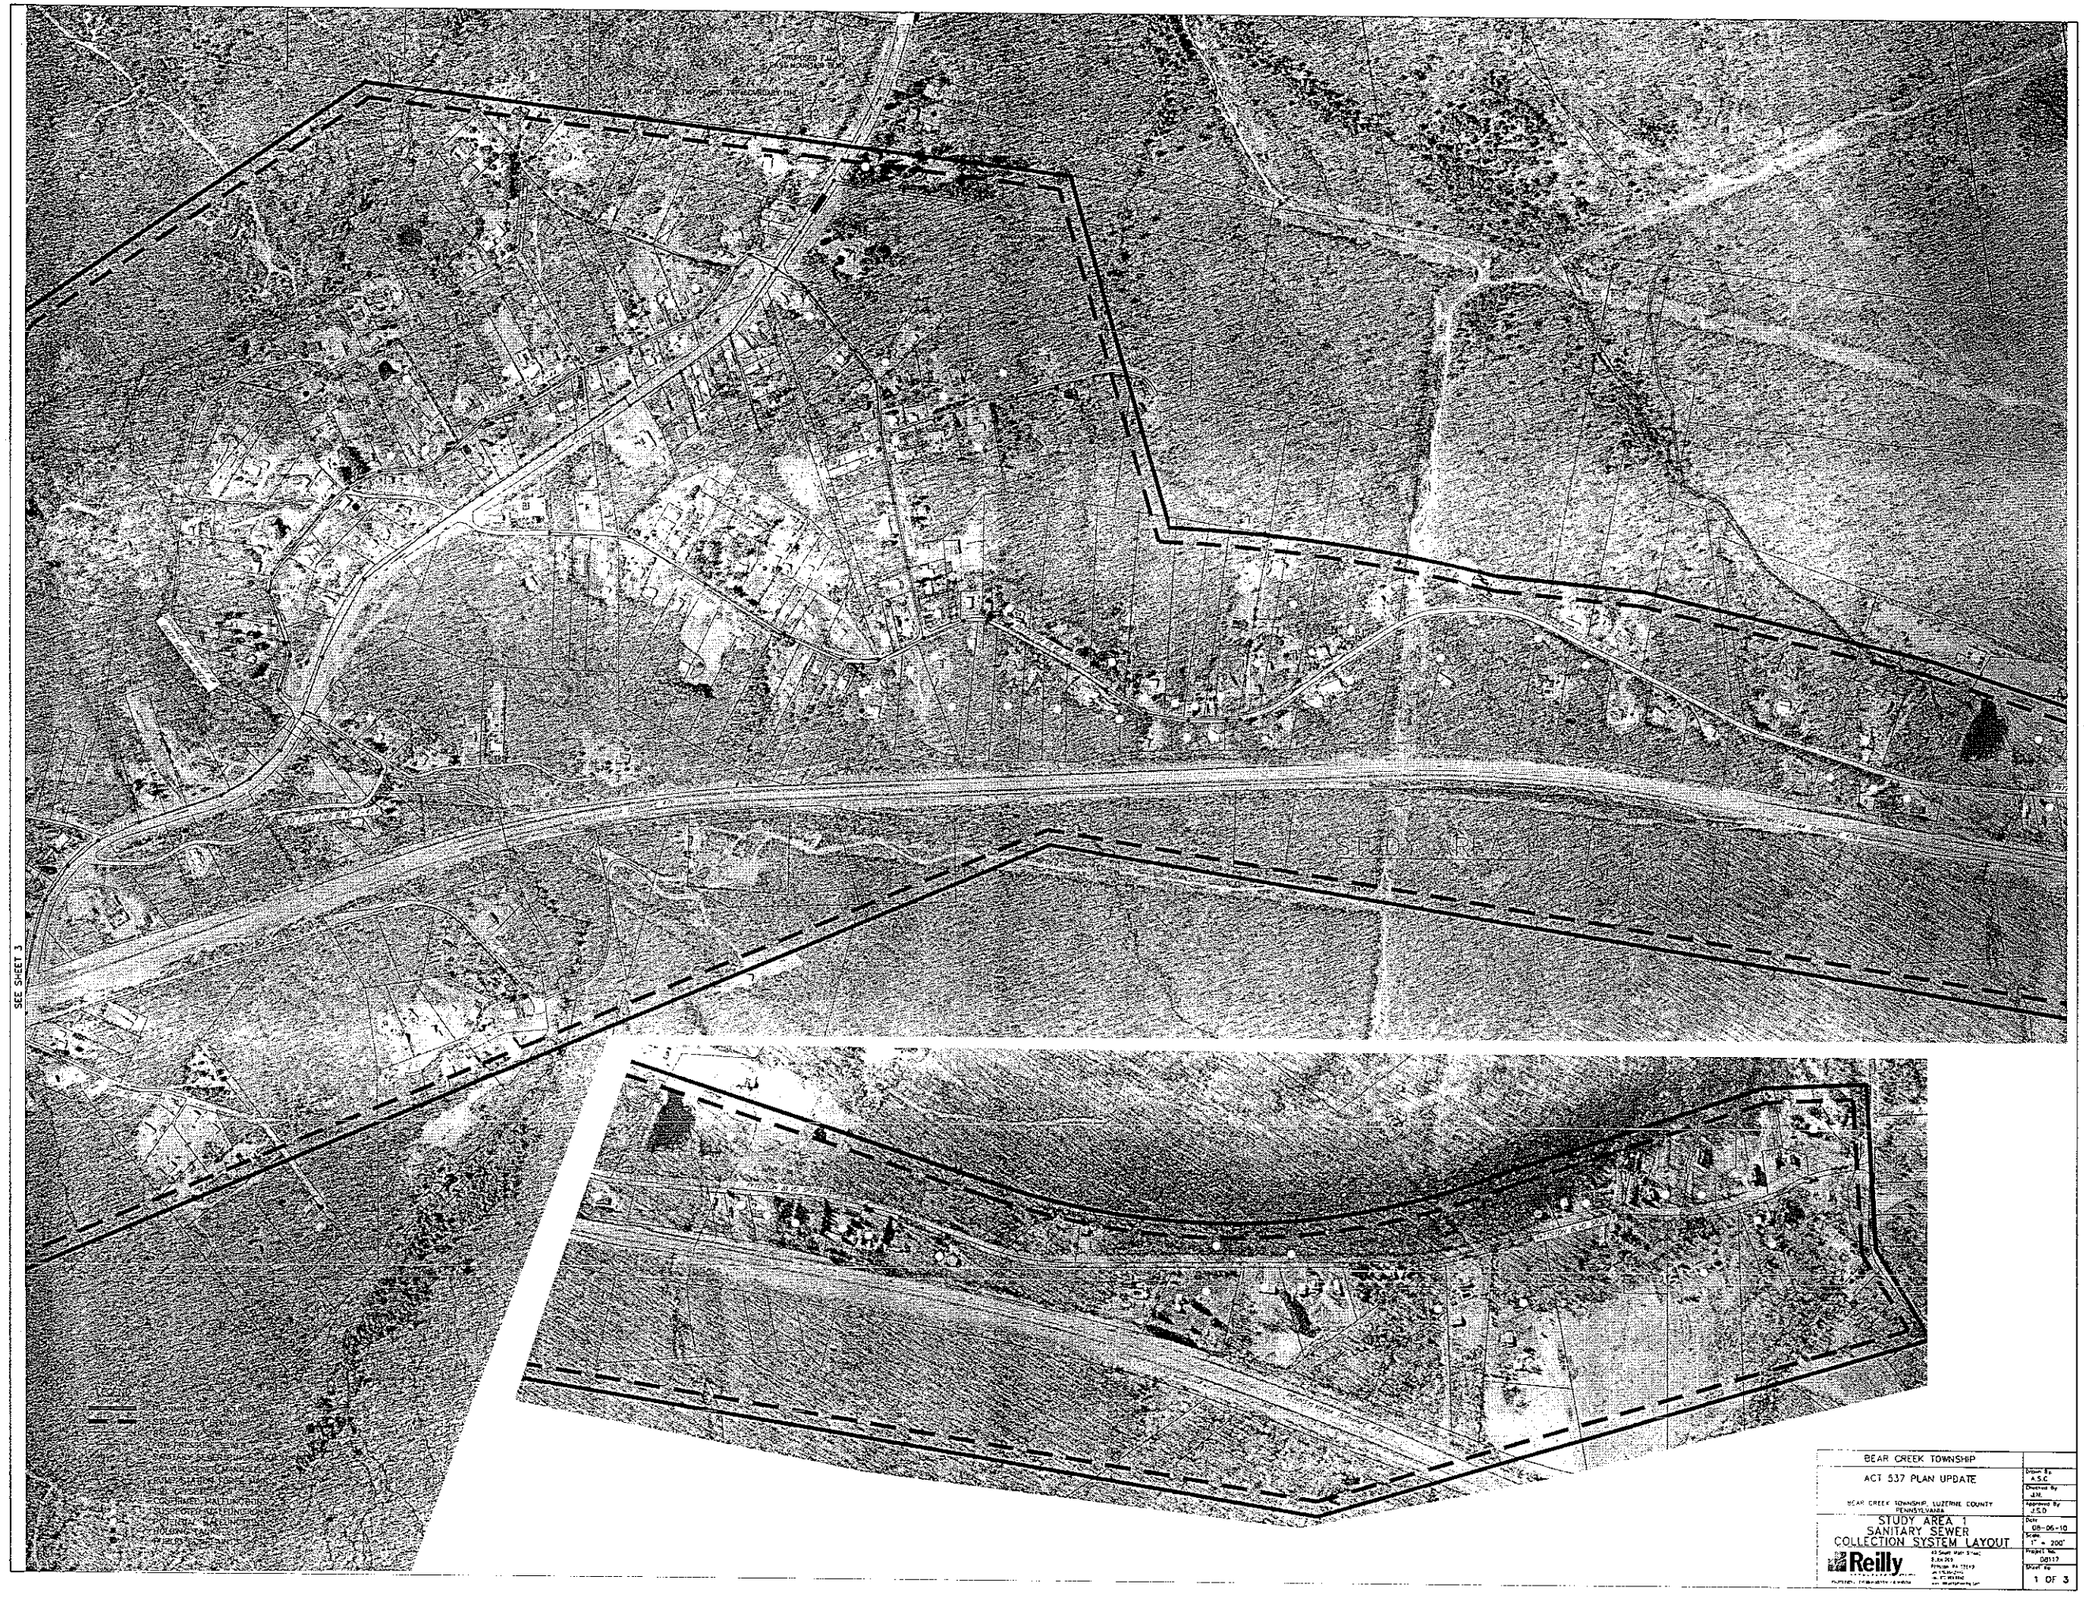

BEAR CREEK TOWNSHIP	Drawn By: ASC
ACT 537 PLAN UPDATE	Checked By: JJM
BEAR CREEK TOWNSHIP, LUZERNE COUNTY, PENNSYLVANIA	Approved By: JSD
STUDY AREA 1 SANITARY SEWER COLLECTION SYSTEM LAYOUT	Date: 08-06-10
	Scale: 1" = 200'
Reilly Associates	Project No: 08117
	Sheet No: 1 OF 3

LEGEND
PLANNING AREA BOUNDARY
SUB-AREA BOUNDARY
GRAVITY SEWER
FORCE MAIN SEWER
SANITARY SEWER PUMP STATION
SANITARY SEWER MANHOLE
POND STATION FORCE MAIN
LOW PRESSURE
CONFIRMED MAIN EXTENSION
SELECTED MAIN EXTENSION
MAIN EXTENSION
PUMP STATION SITE
BEAR CREEK TOWNSHIP
ACT 537 PLAN UPDATE
BEAR CREEK TOWNSHIP, LUZERNE COUNTY, PENNSYLVANIA
STUDY AREA 2
SANITARY SEWER
COLLECTION SYSTEM LAYOUT
Reilly
Drawn By: A.S.C.
Checked By: J.M.
Approved By: J.S.D.
Date: 06-06-10
Scale: 1" = 200'
Project No.: 08017
Sheet No.: 2 OF 3

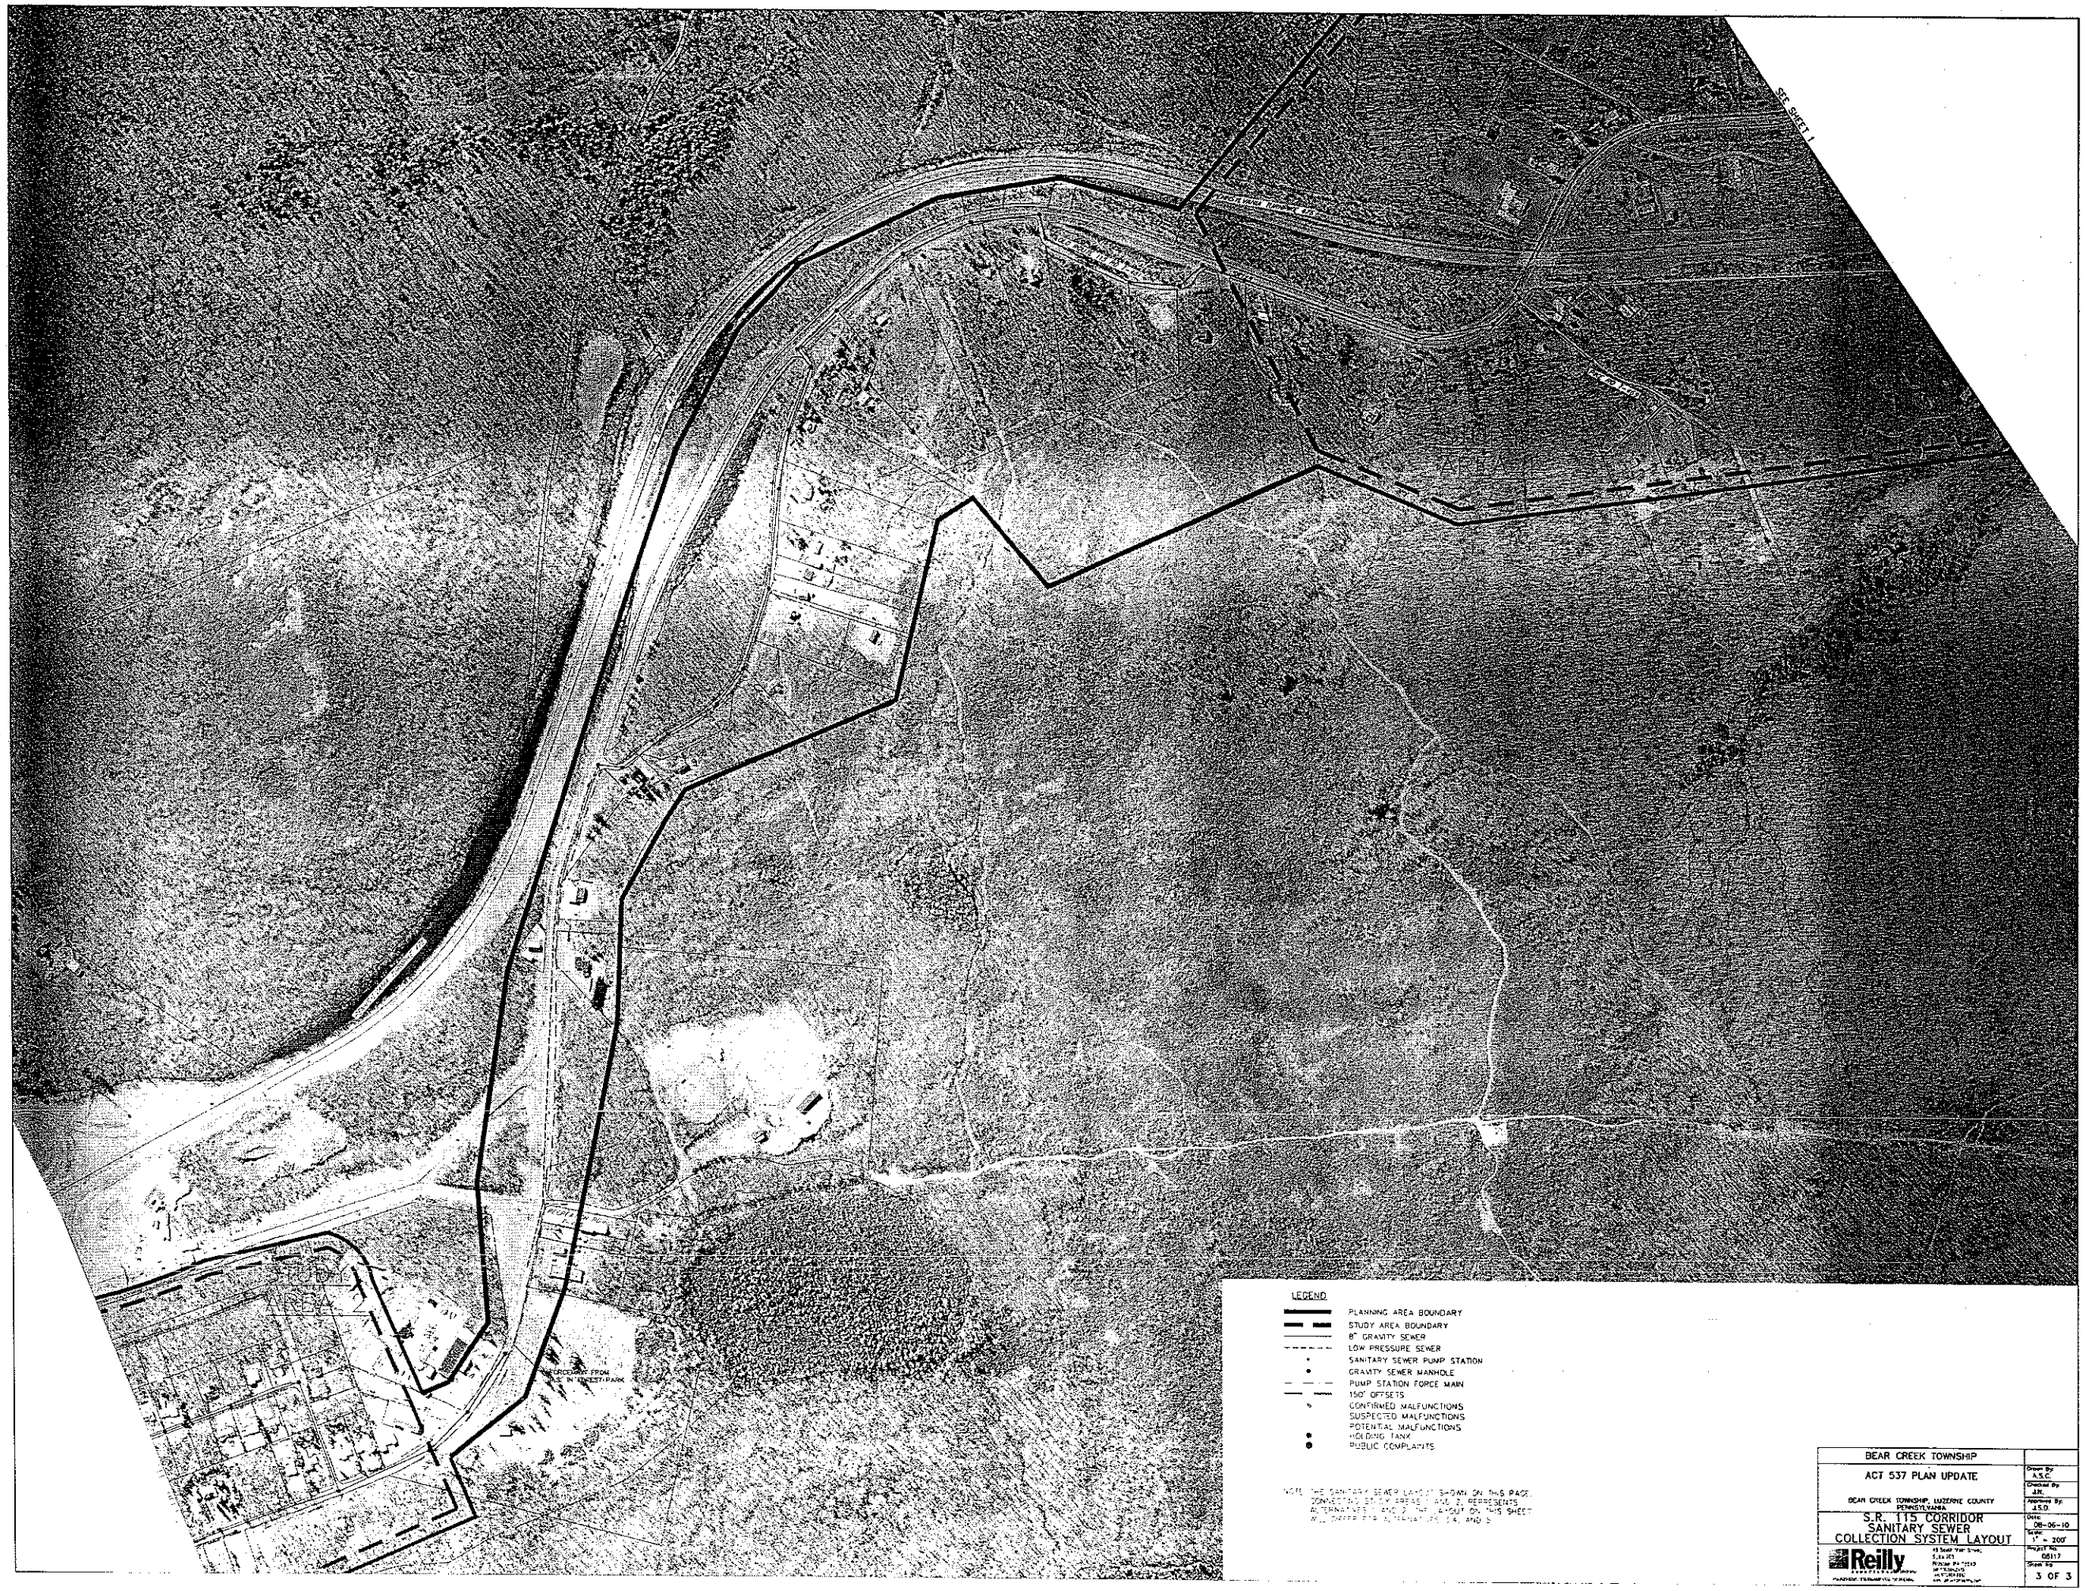

BEAR CREEK TOWNSHIP	
ACT 537 PLAN UPDATE	Drawn By: ASC Checked By: JH
BEAR CREEK TOWNSHIP, LUZERNE COUNTY PENNSYLVANIA	Approved By: ASD
S.R. 115 CORRIDOR SANITARY SEWER COLLECTION SYSTEM LAYOUT	Date: 08-06-10 Scale: 1" = 200'
Reilly Associates — 13 South Main Street, Suite 201, Pittston PA 18640, 570.654.3572, www.reillyassociates.com	Project No.: 08117 Sheet No.: 3 OF 3